
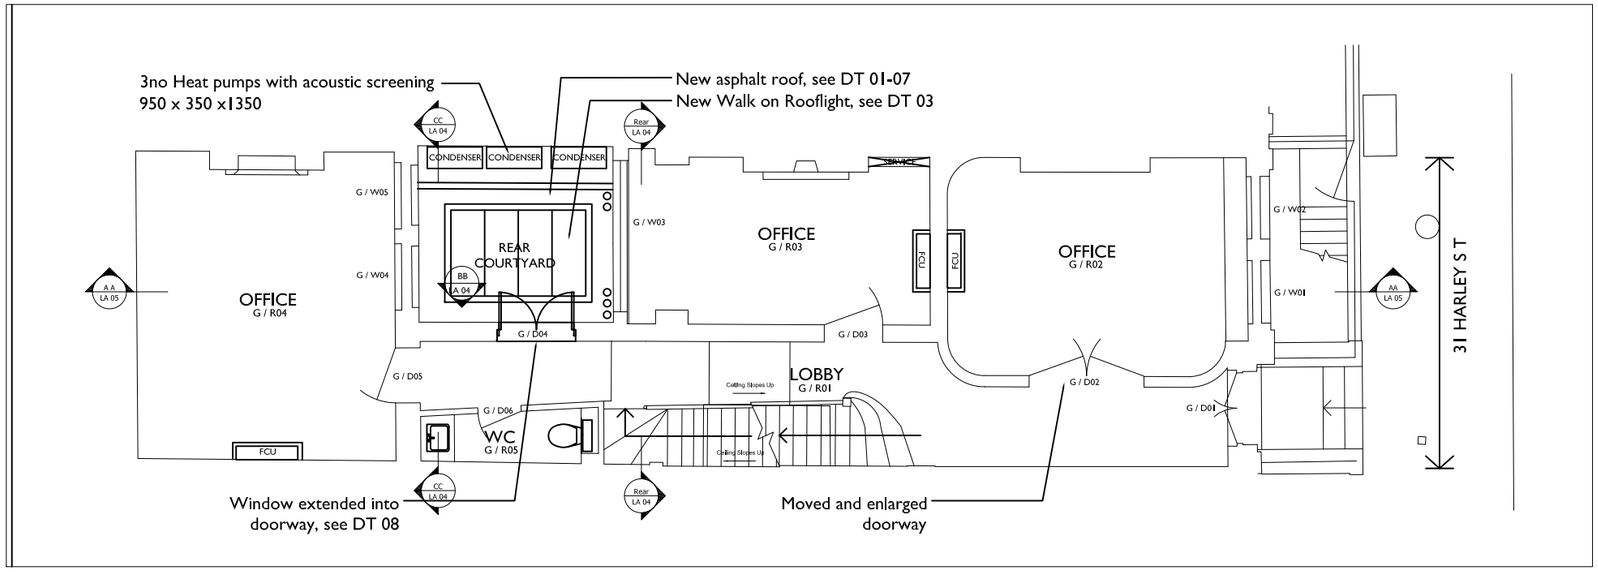


PROPOSED GROUND FLOOR LAYOUT 1:100

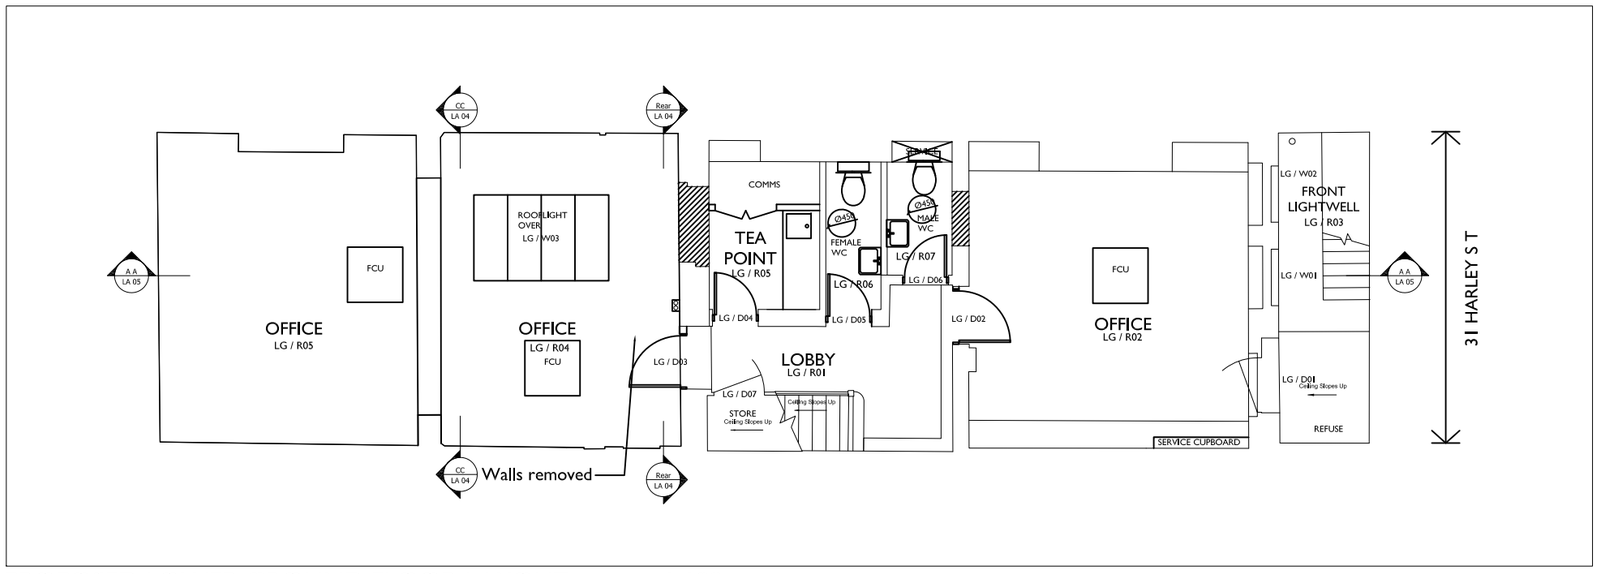

PROPOSED LOWER GROUND FLOOR LAYOUT 1:100

notes

All plans, sections & elevations are based on measured readings and any scaled dimension should not be relied upon to give an accurate measurement.
Any discrepancies be reported immediately.
To be read in conjunction with Structural Engineers' drawings and Mechanical and Electrical drawings

symbol key

N

Revisions	Drawn By	Checked By
1st Issue 06/01/14	HW	JB
Rev A 20/01/14	ES	JB

status
TENDER

drawing no
13L LA 01


rev
A

dwg name
PROPOSED LOWER GROUND & GROUND FLOOR PLANS


project
31 HARLEY ST, LONDON W1

scale
1:50 @ A1/ 1:100 @A3

14-16 COWCROSS ST, LONDON EC1M 6DG T 02073366661
design@urbanmesh.com F 02073366662

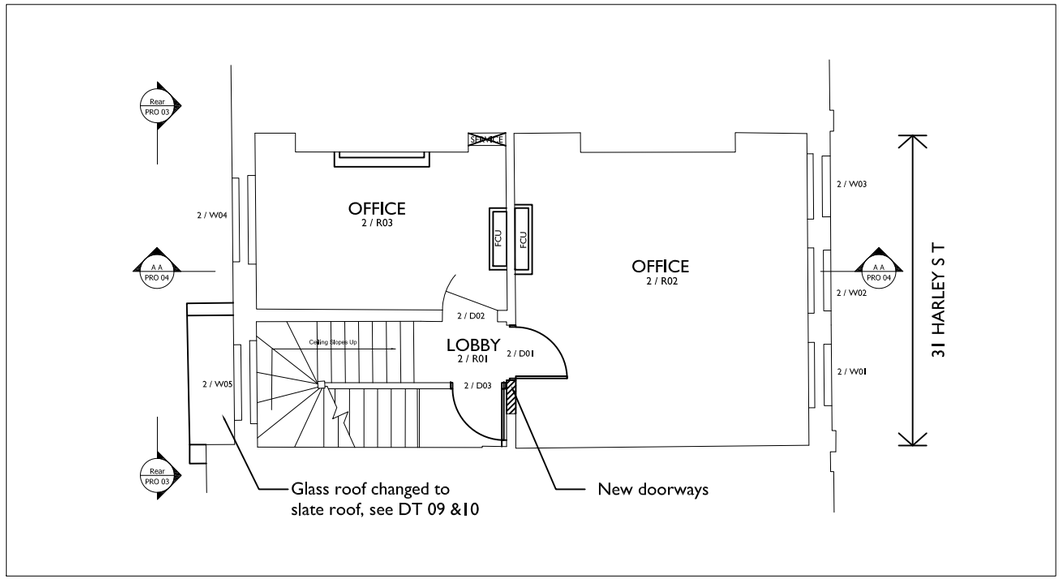

PROPOSED SECOND FLOOR LAYOUT 1:100

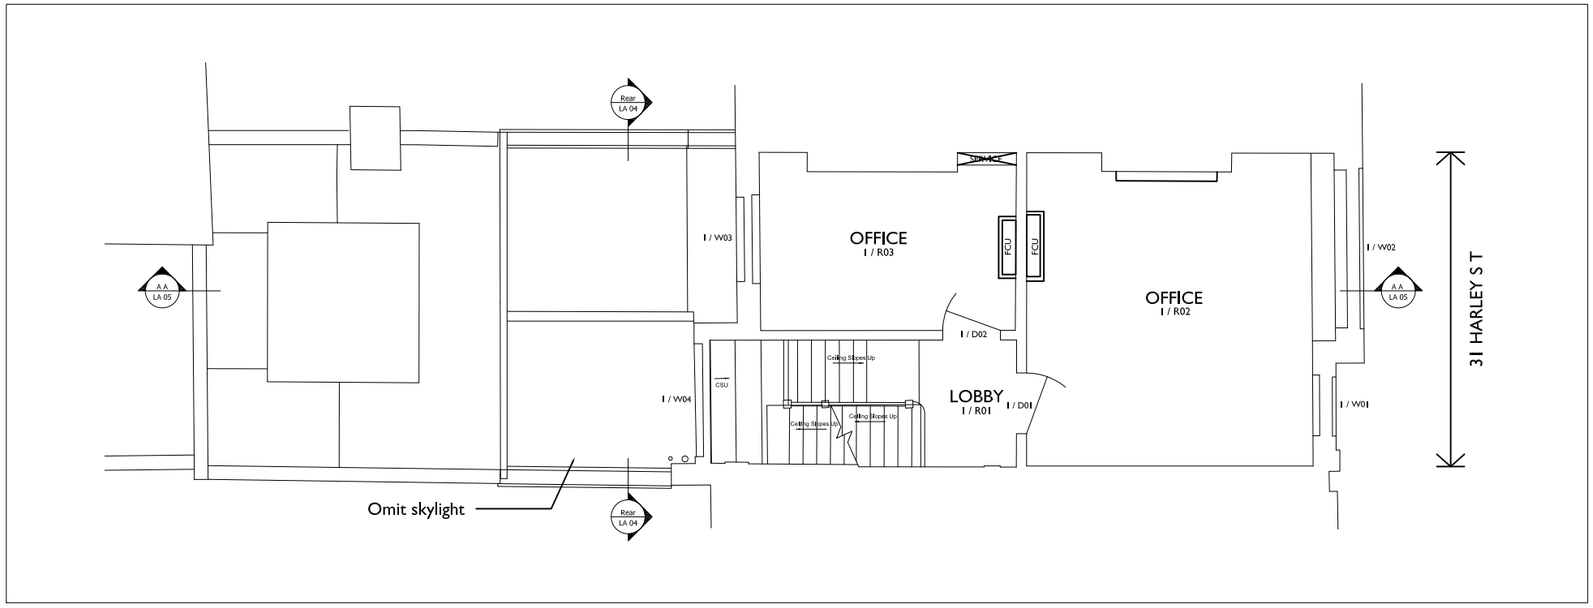

PROPOSED FIRST FLOOR LAYOUT 1:100

notes

All plans, sections & elevations are based on measured readings and any scaled dimension should not be relied upon to give an accurate measurement.
Any discrepancies be reported immediately.
To be read in conjunction with Structural Engineers' drawings and Mechanical and Electrical drawings

symbol key

N

Revisions	Drawn By	Checked By
1st Issue 06/01/14	HW	JB
Rev A 20/01/14	ES	JB

status
TENDER

drawing no
13L LA 02


rev
A

dwg name
PROPOSED FIRST &
SECOND FLOOR PLANS


project
31 HARLEY ST, LONDON W1

scale
1:50 @ A1/ 1:100 @A3


14-16 COWCROSS ST, LONDON EC1M 6DG T 02073366661
design@urbanmesh.com F 02073366662

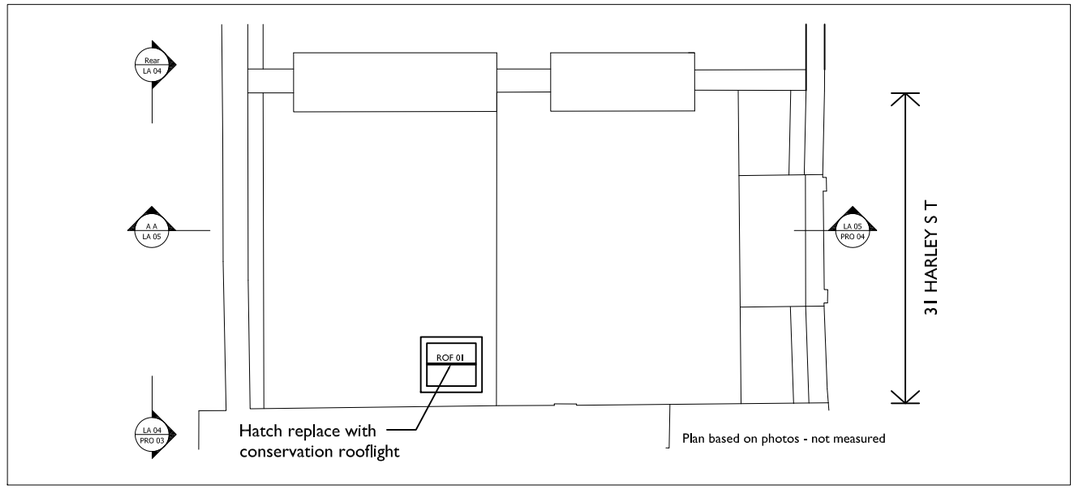

PROPOSED ROOF PLAN 1:100

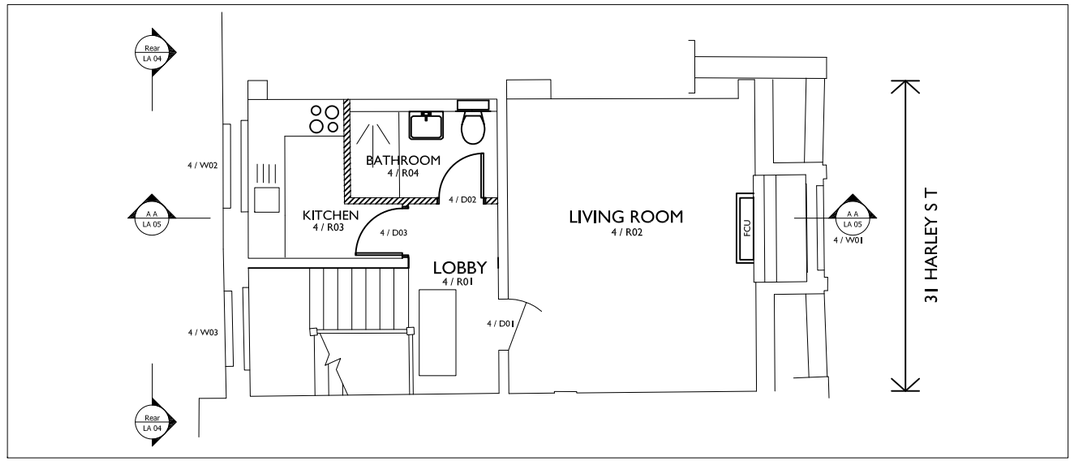

PROPOSED FOURTH FLOOR LAYOUT 1:100

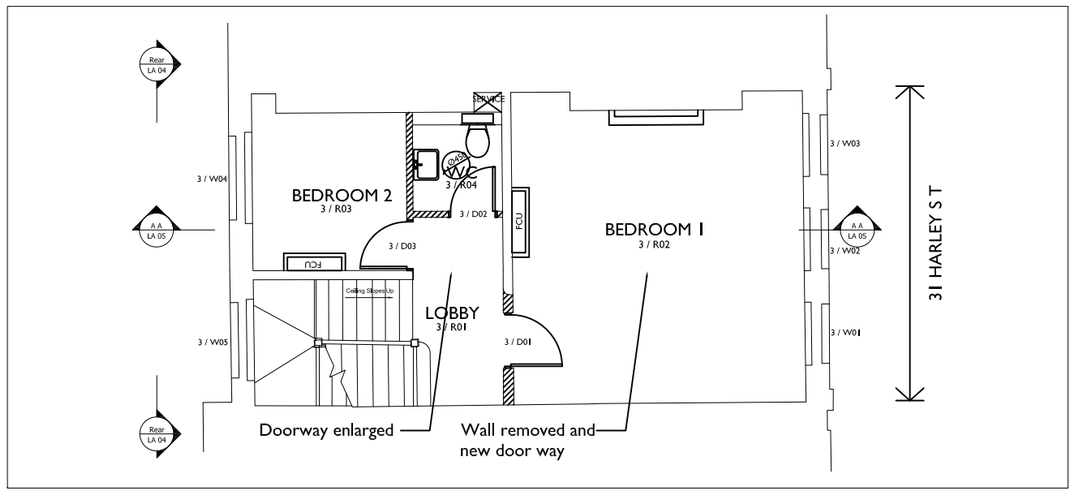

PROPOSED THIRD FLOOR LAYOUT 1:100

notes

All plans, sections & elevations are based on measured readings and any scaled dimension should not be relied upon to give an accurate measurement.
Any discrepancies be reported immediately.
To be read in conjunction with Structural Engineers' drawings and Mechanical and Electrical drawings

symbol key

N

Revisions			Drawn By	Checked By
1st Issue	06/01/14		HW	JB
Rev A	20/01/14		ES	JB
Rev B	28/01/14	Window reference amended	ES	JB

status
TENDER

drawing no
13L LA 03


rev
B

dwg name
PROPOSED THIRD, FOURTH FLOOR & ROOF PLANS


project
31 HARLEY ST, LONDON W1

scale
1:50 @ A1/ 1:100 @A3


14-16 COWCROSS ST. LONDON EC1M 6DG T 02073666661
design@urbanmesh.com F 02073666662

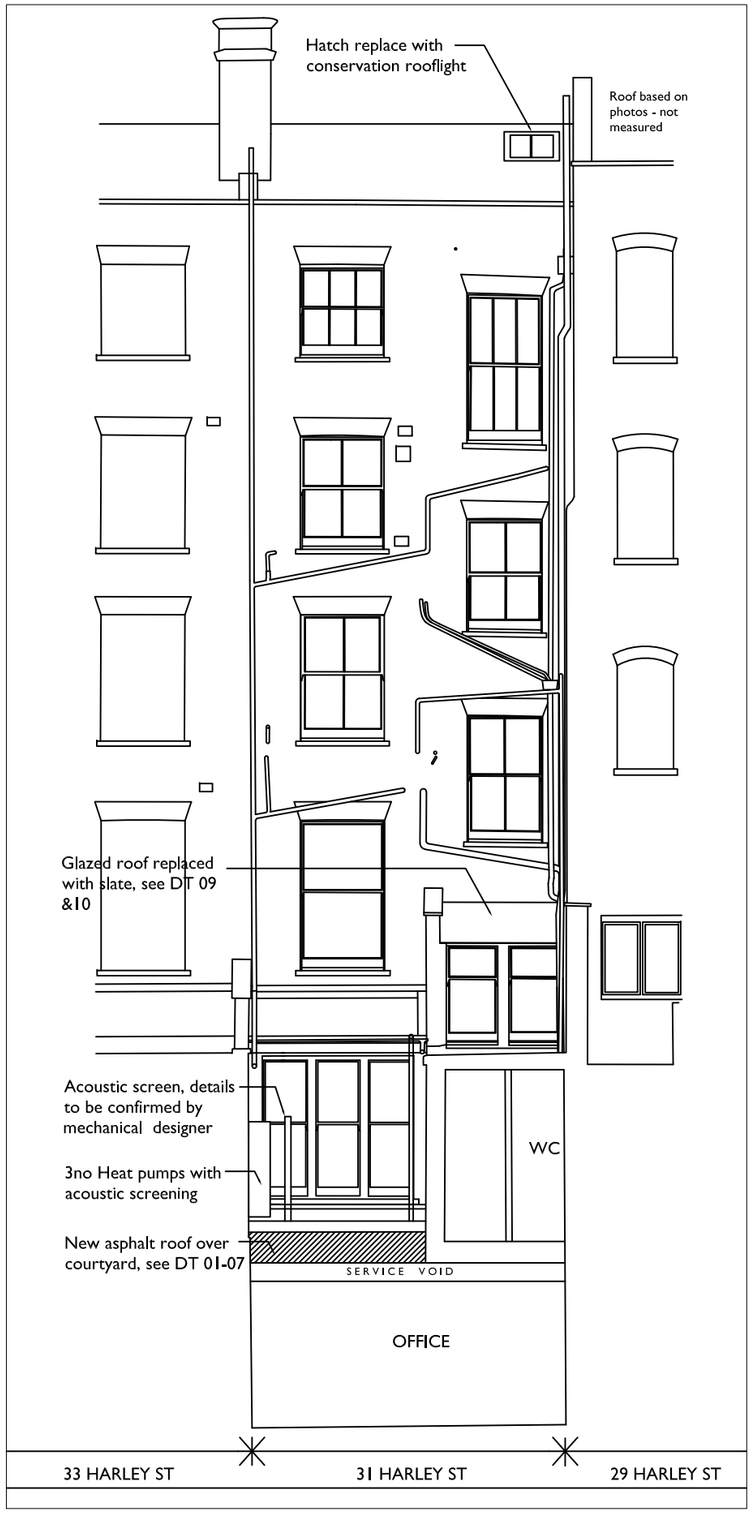

PROPOSED REAR ELEVATION 1:100

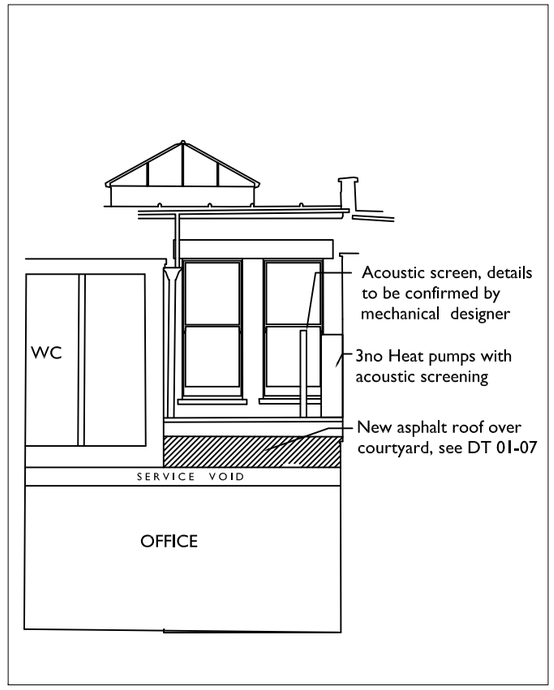

PROPOSED LIGHTWELL ELEV CC 1:100

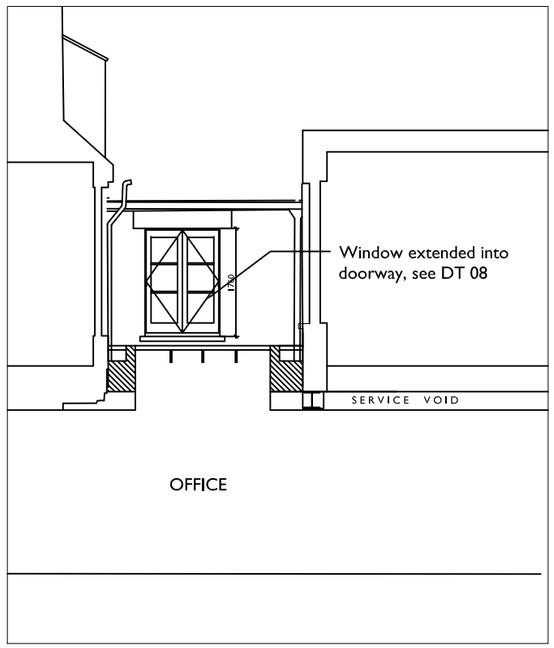

PROPOSED LIGHTWELL ELEV BB 1:100

notes

All plans, sections & elevations are based on measured readings and any scaled dimension should not be relied upon to give an accurate measurement.
Any discrepancies be reported immediately.
To be read in conjunction with Structural Engineers' drawings and Mechanical and Electrical drawings

symbol key

N

Revisions	Drawn By	Checked By
1st Issue20/01/14	ES	JB

status
TENDER

drawing no
13L LA 04

rev
-

dwg name
PROPOSED ELEVATIONS

project
31 HARLEY ST, LONDON W1

scale
1:50 @ A1/ 1:100 @A3

14-16 COWCROSS ST, LONDON EC1M 6DG T 02073366661
design@urbanmesh.com F 02073366662



PROPOSED SECTION AA 1:100

notes

All plans, sections & elevations are based on measured readings and any scaled dimension should not be relied upon to give an accurate measurement.
Any discrepancies be reported immediately.
To be read in conjunction with Structural Engineers' drawings and Mechanical and Electrical drawings

symbol key

N

Revisions
1st Issue20/01/14

Drawn By ES
Checked By JB

status
TENDER

drawing no
13L LA 05

rev
-

dwg name
PROPOSED SECTION AA

project
31 HARLEY ST, LONDON W1

scale
1:50 @ A1/ 1:100 @A3

14-16 COWCROSS ST, LONDON EC1M 6DG T 02073366661
design@urbanmesh.com F 02073366662